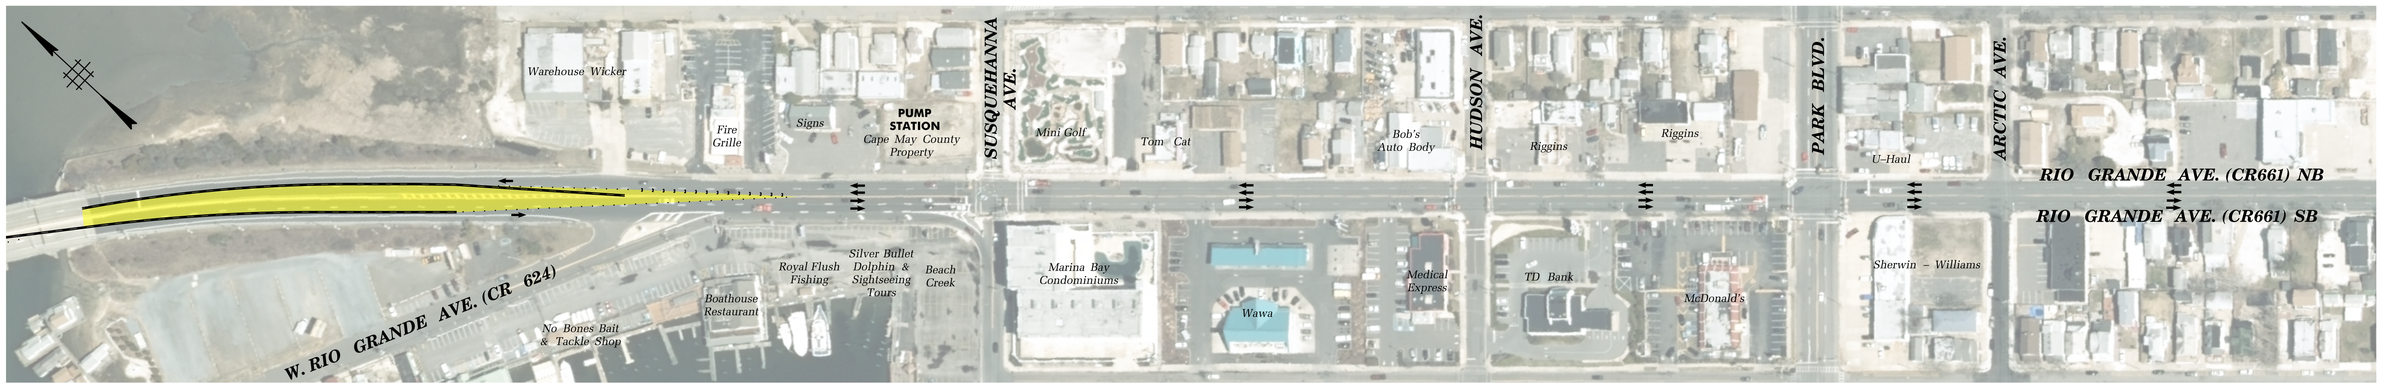

PRELIMINARY STAGE

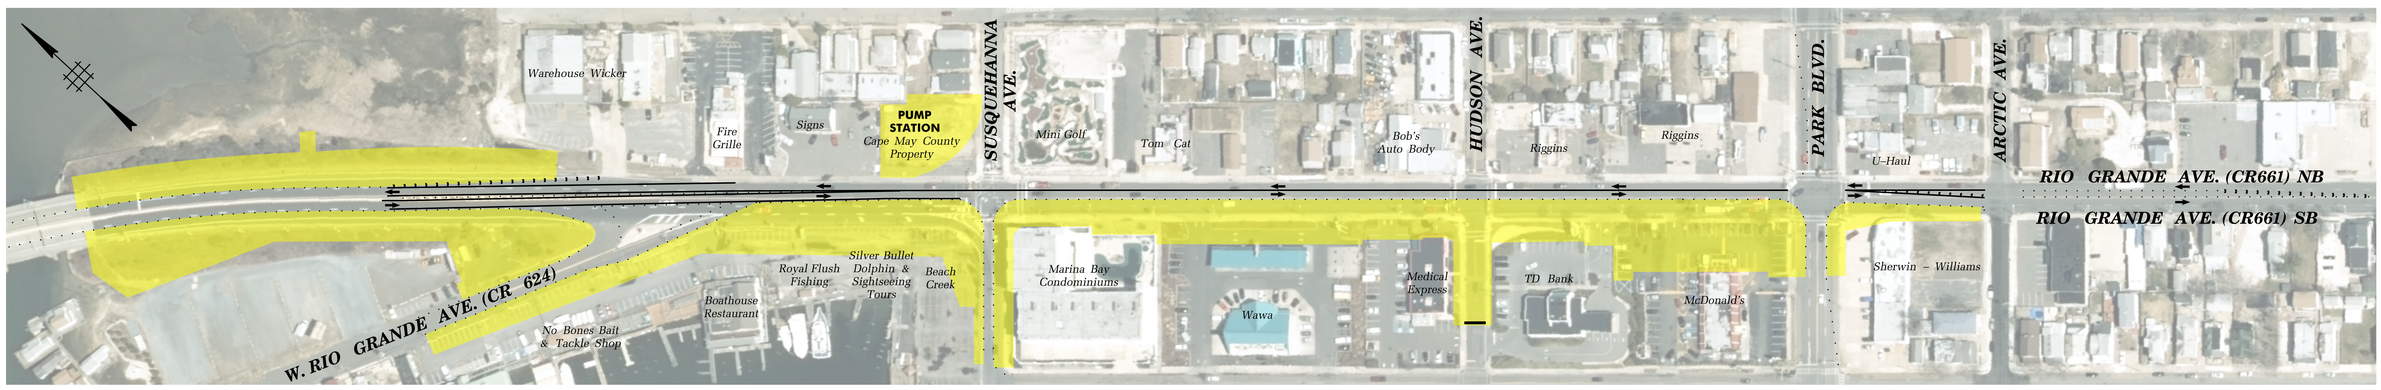

STAGE 1A

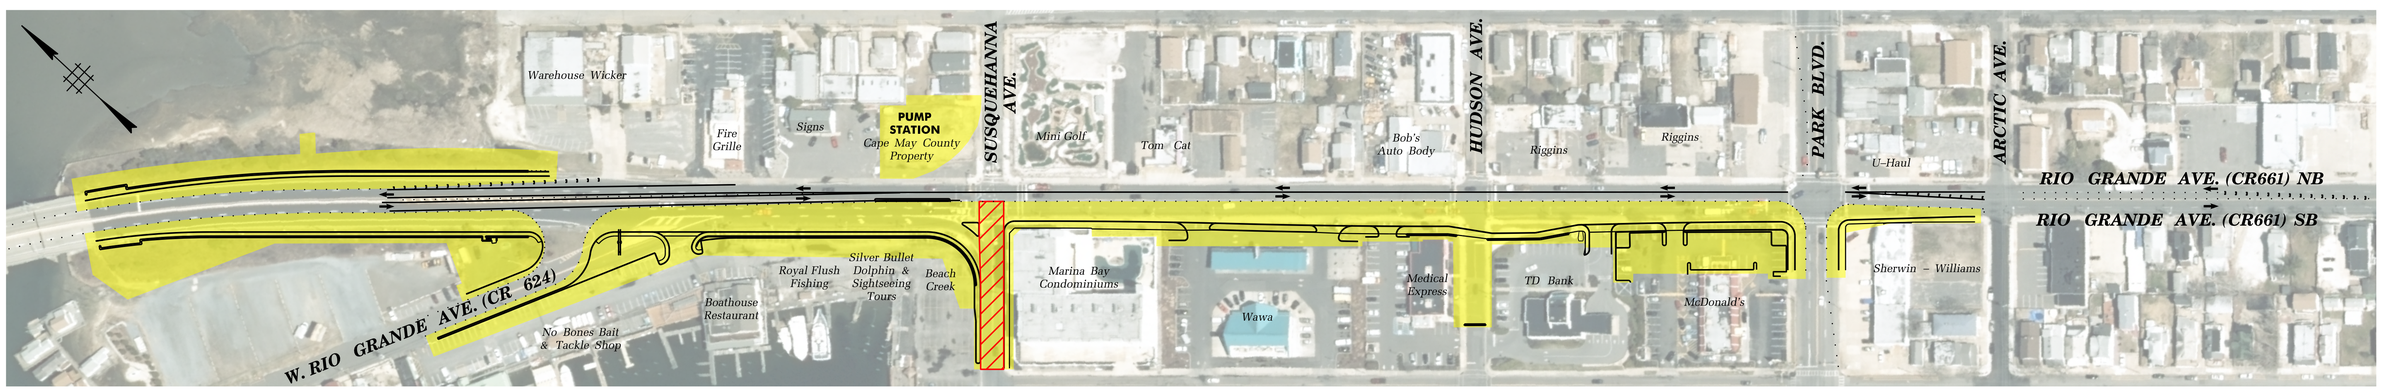

STAGE 1B

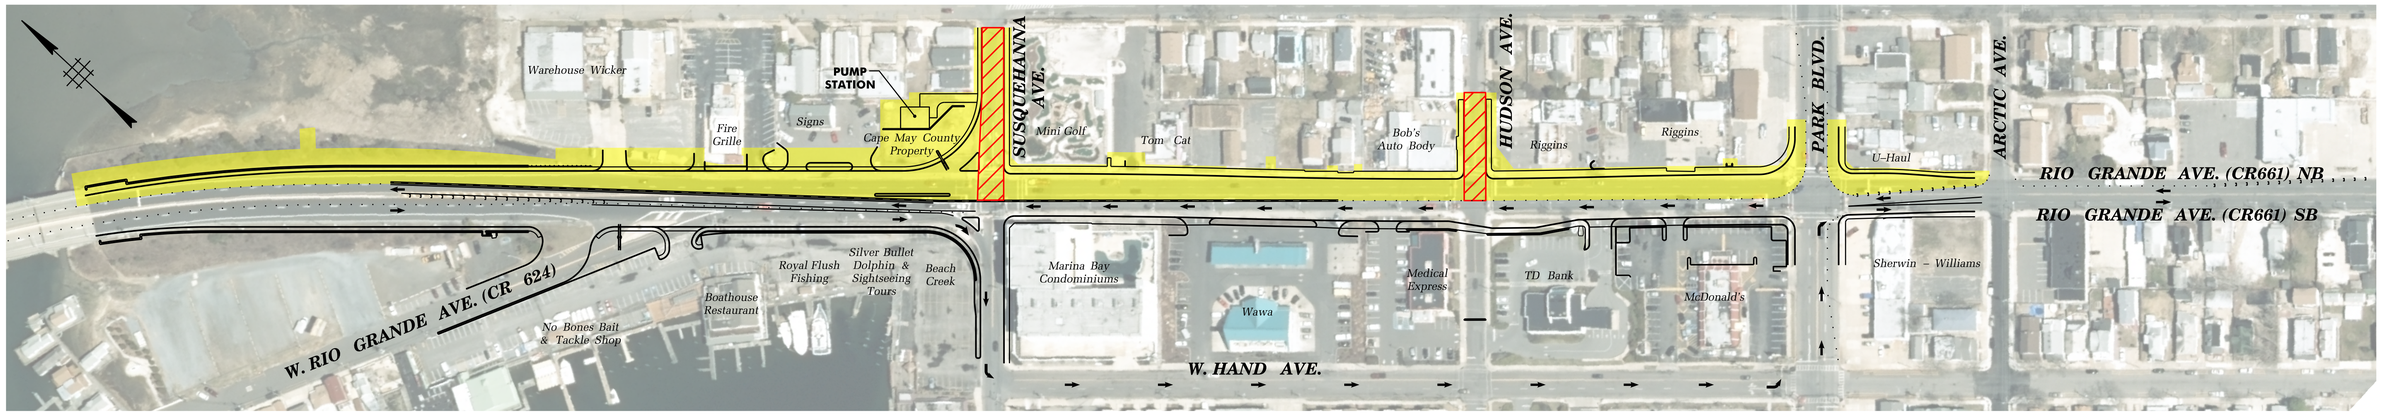

STAGE 2A

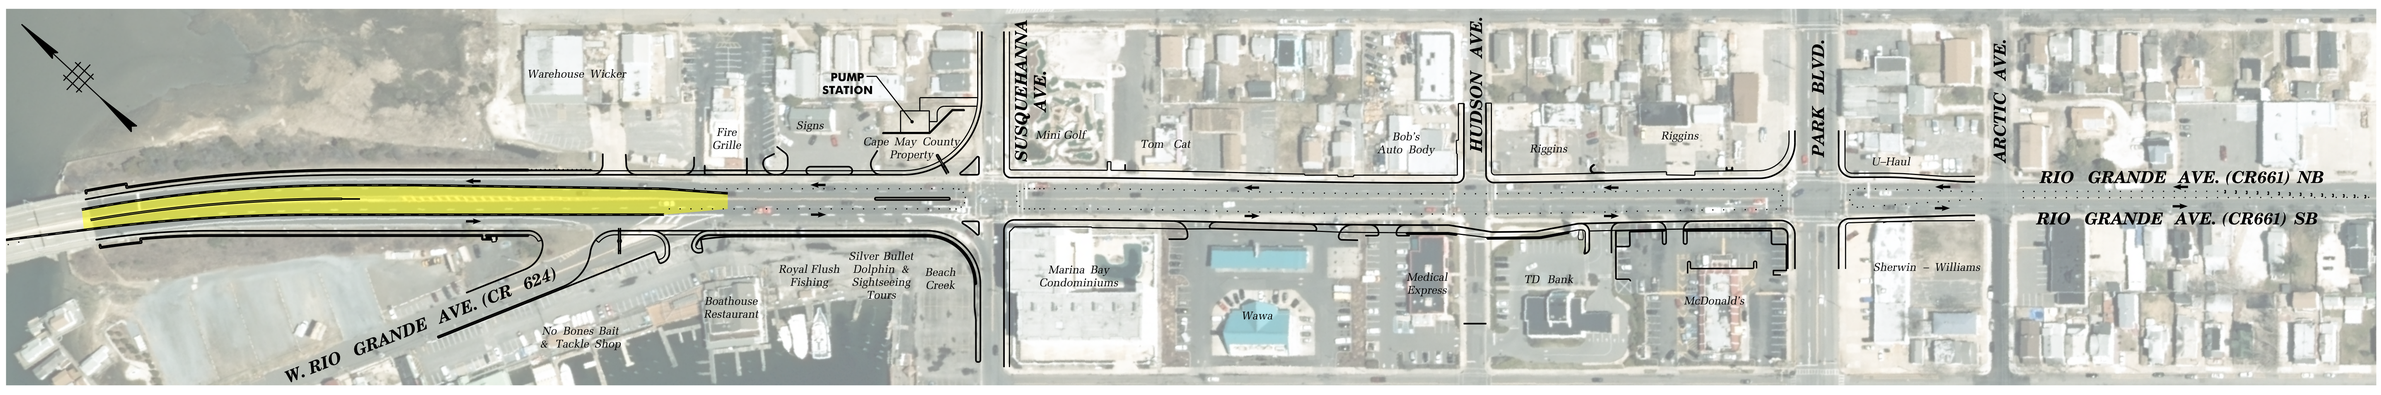

STAGE 2B

NOTE:
CONTRACTOR TO MAINTAIN ACCESS TO LOCAL BUSINESSES DURING CONSTRUCTION

LEGEND:

- WORK ZONE
- PHASED CONSTRUCTION WITH LIMITED DETOURS TO MAINTAIN LOCAL TRAFFIC DURING CONSTRUCTION
- CONSTRUCTED DURING PREVIOUS STAGE
- TRAFFIC FLOW ARROW

100 50 0 100 200
SCALE IN FEET

PRELIMINARY DESIGN

RIO GRANDE AVENUE (C.R. 661)
ENTRANCE IMPROVEMENTS
City of Wildwood
Cape May County

September 2017

Michael Baker INTERNATIONAL