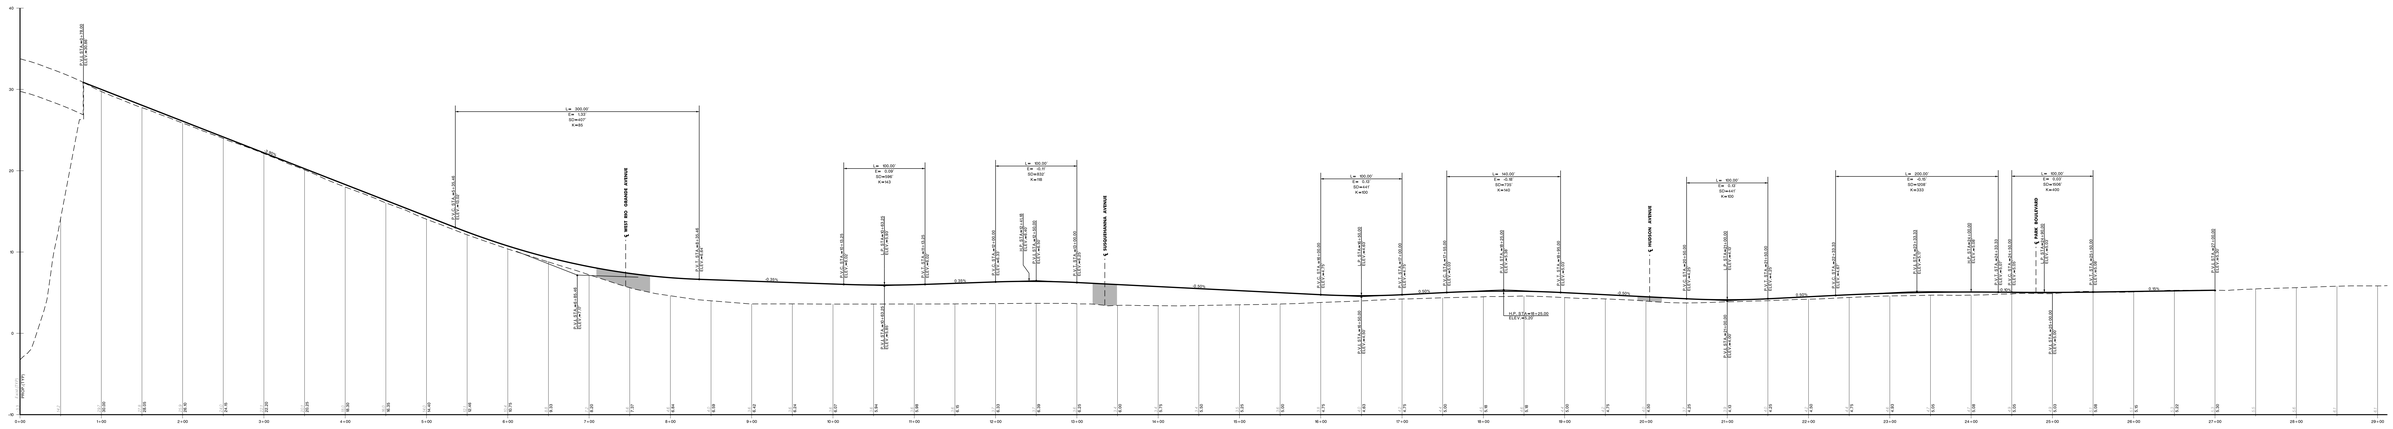

PROFILE - RIO GRANDE AVENUE

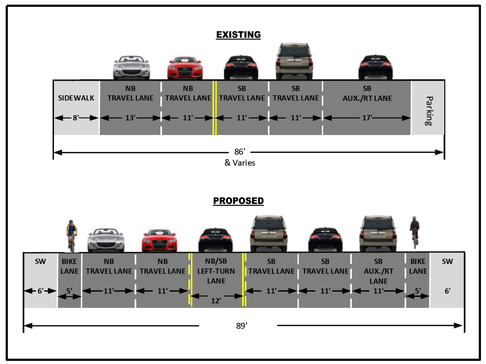

TYPICAL SECTION
GEORGE REDDING BRIDGE TO SUSQUEHANNA AVE.

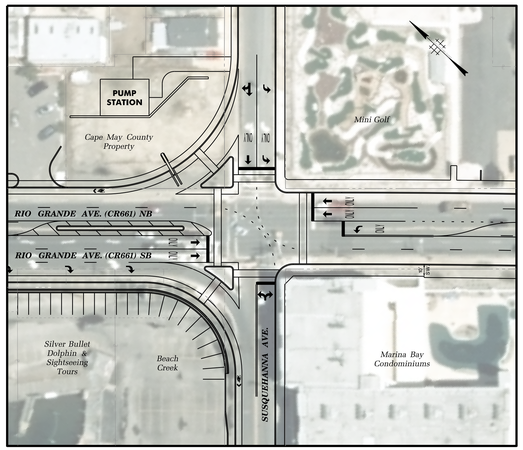

INTERSECTION
RIO GRANDE AVE. & SUSQUEHANNA AVE.

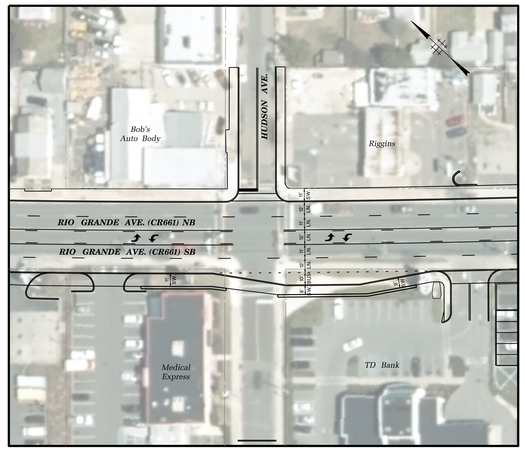

INTERSECTION
RIO GRANDE AVE. & HUDSON AVE.

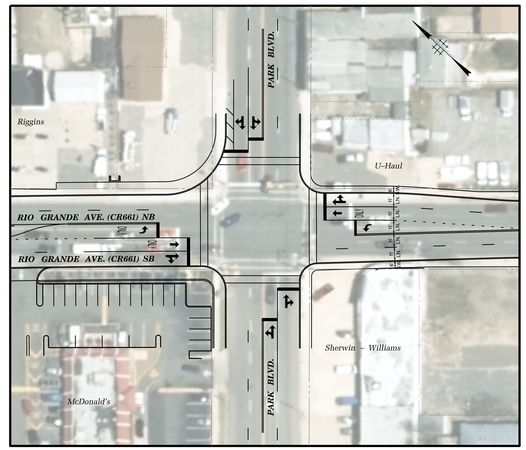

INTERSECTION
RIO GRANDE AVE. & PARK BLVD.

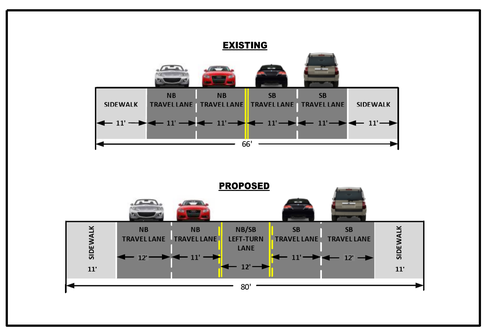

TYPICAL SECTION
SUSQUEHANNA AVE. TO PARK BLVD.

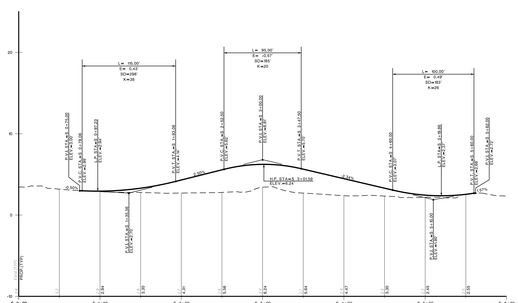

PROFILE - SUSQUEHANNA AVENUE

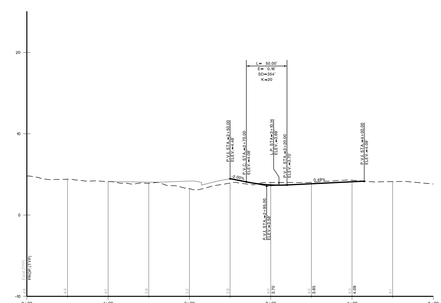

PROFILE - HUDSON AVENUE

NOTE:

VERTICAL SCALE OF PROFILES EXAGGERATED BY A FACTOR OF TEN (10) TO CLEARLY SHOW THE ELEVATION CHANGES TO THE ROADWAY SURFACE

VERTICAL: 5' 0 5' 10'

HORIZONTAL: 50' 0 50' 100'

PROFILE SCALE

PRELIMINARY DESIGN

RIO GRANDE AVENUE (C.R. 661)
ENTRANCE IMPROVEMENTS
City of Wildwood
Cape May County

September 2017

Michael Baker INTERNATIONAL